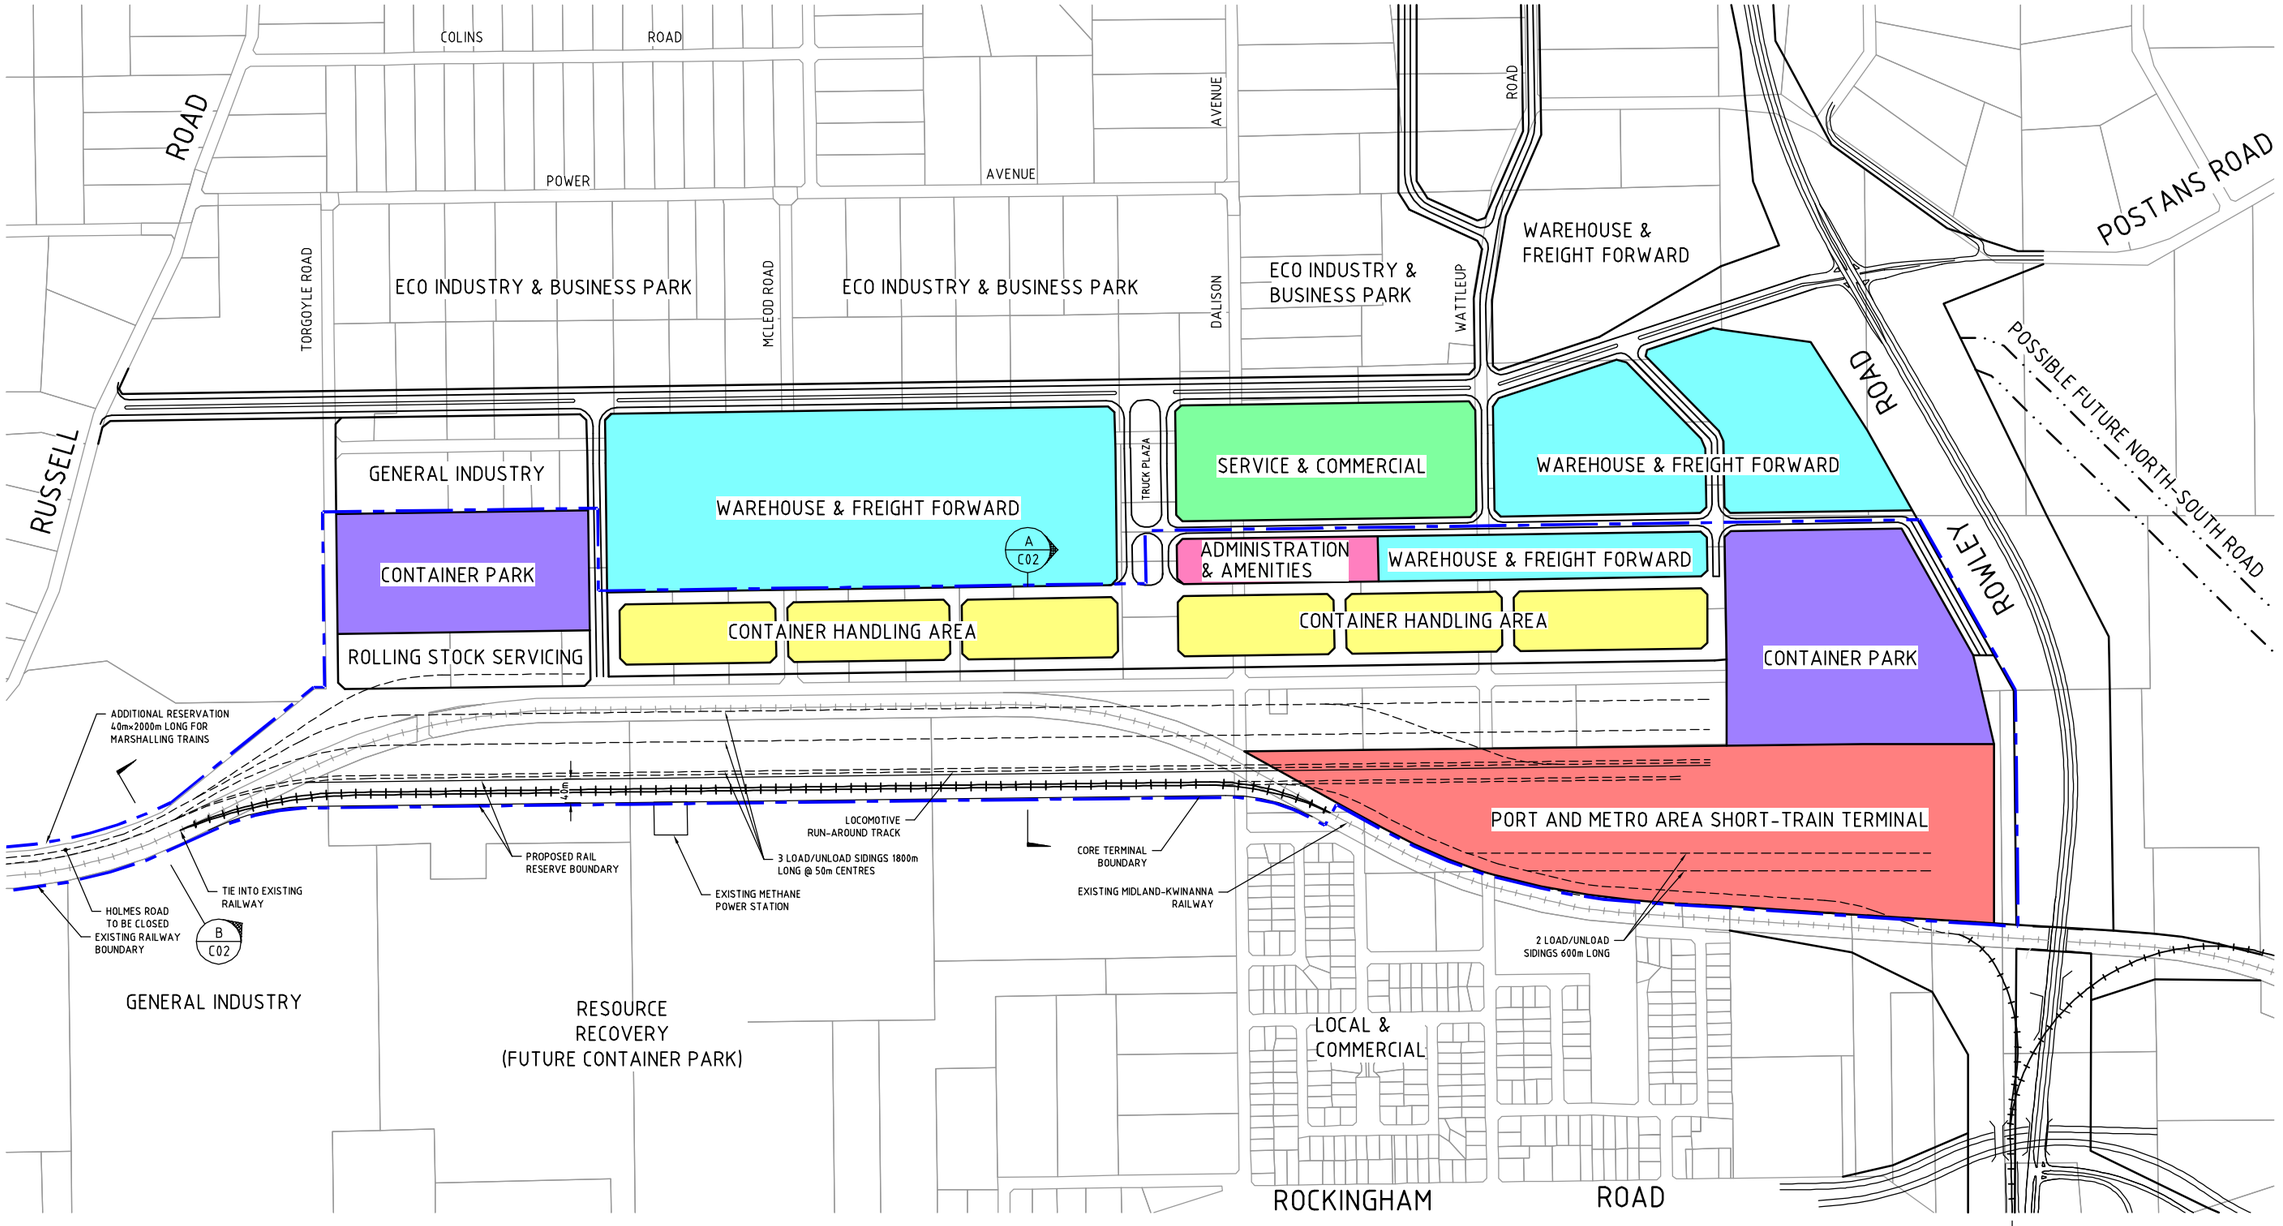

PRELIMINARY

No	Revision	Note: * indicates signatures on original issue of drawing or last revision of drawing	Drawn	Checked	Approved	Date
A	ISSUED FOR CONCEPT REVIEW		TTN	PF	PF	DEC 07

MEYRICK AND ASSOCIATES

GHD CLIENTS | PEOPLE | PERFORMANCE
GHD House, 239 Adelaide Tce Perth WA 6004
PO Box Y3106 Perth WA 6832 Australia
T 61 8 6222 8222 F 61 8 6222 8555
E permail@ghd.com.au W www.ghd.com.au

DO NOT SCALE

Conditions of Use.
This document may only be used by GHD's client (and any other person who GHD has agreed can use this document) for the purpose for which it was prepared and must not be used by any other person or for any other purpose.

Drawn	T. NGUYEN	Designed	P. FISHER
Drafting Check	P. FISHER	Design Check	P. FISHER
Approved	P. FISHER		
Date	13.12.2007		
Scale	1:5000	This Drawing must not be used for Construction unless signed as Approved	

Client: DEPARTMENT FOR PLANNING & INFRASTRUCTURE
Project: KWINANA INTERMODAL TERMINAL CONCEPT
Title: CONCEPT PLAN - PREFERRED OPTION

Original Size: A1
Drawing No: FIGURE 11
Rev: A

Plot Date: 21 December 2007 - 11:18 AM
Cad File No: G:\61\21026\CAD\61-21026-C01.dwg